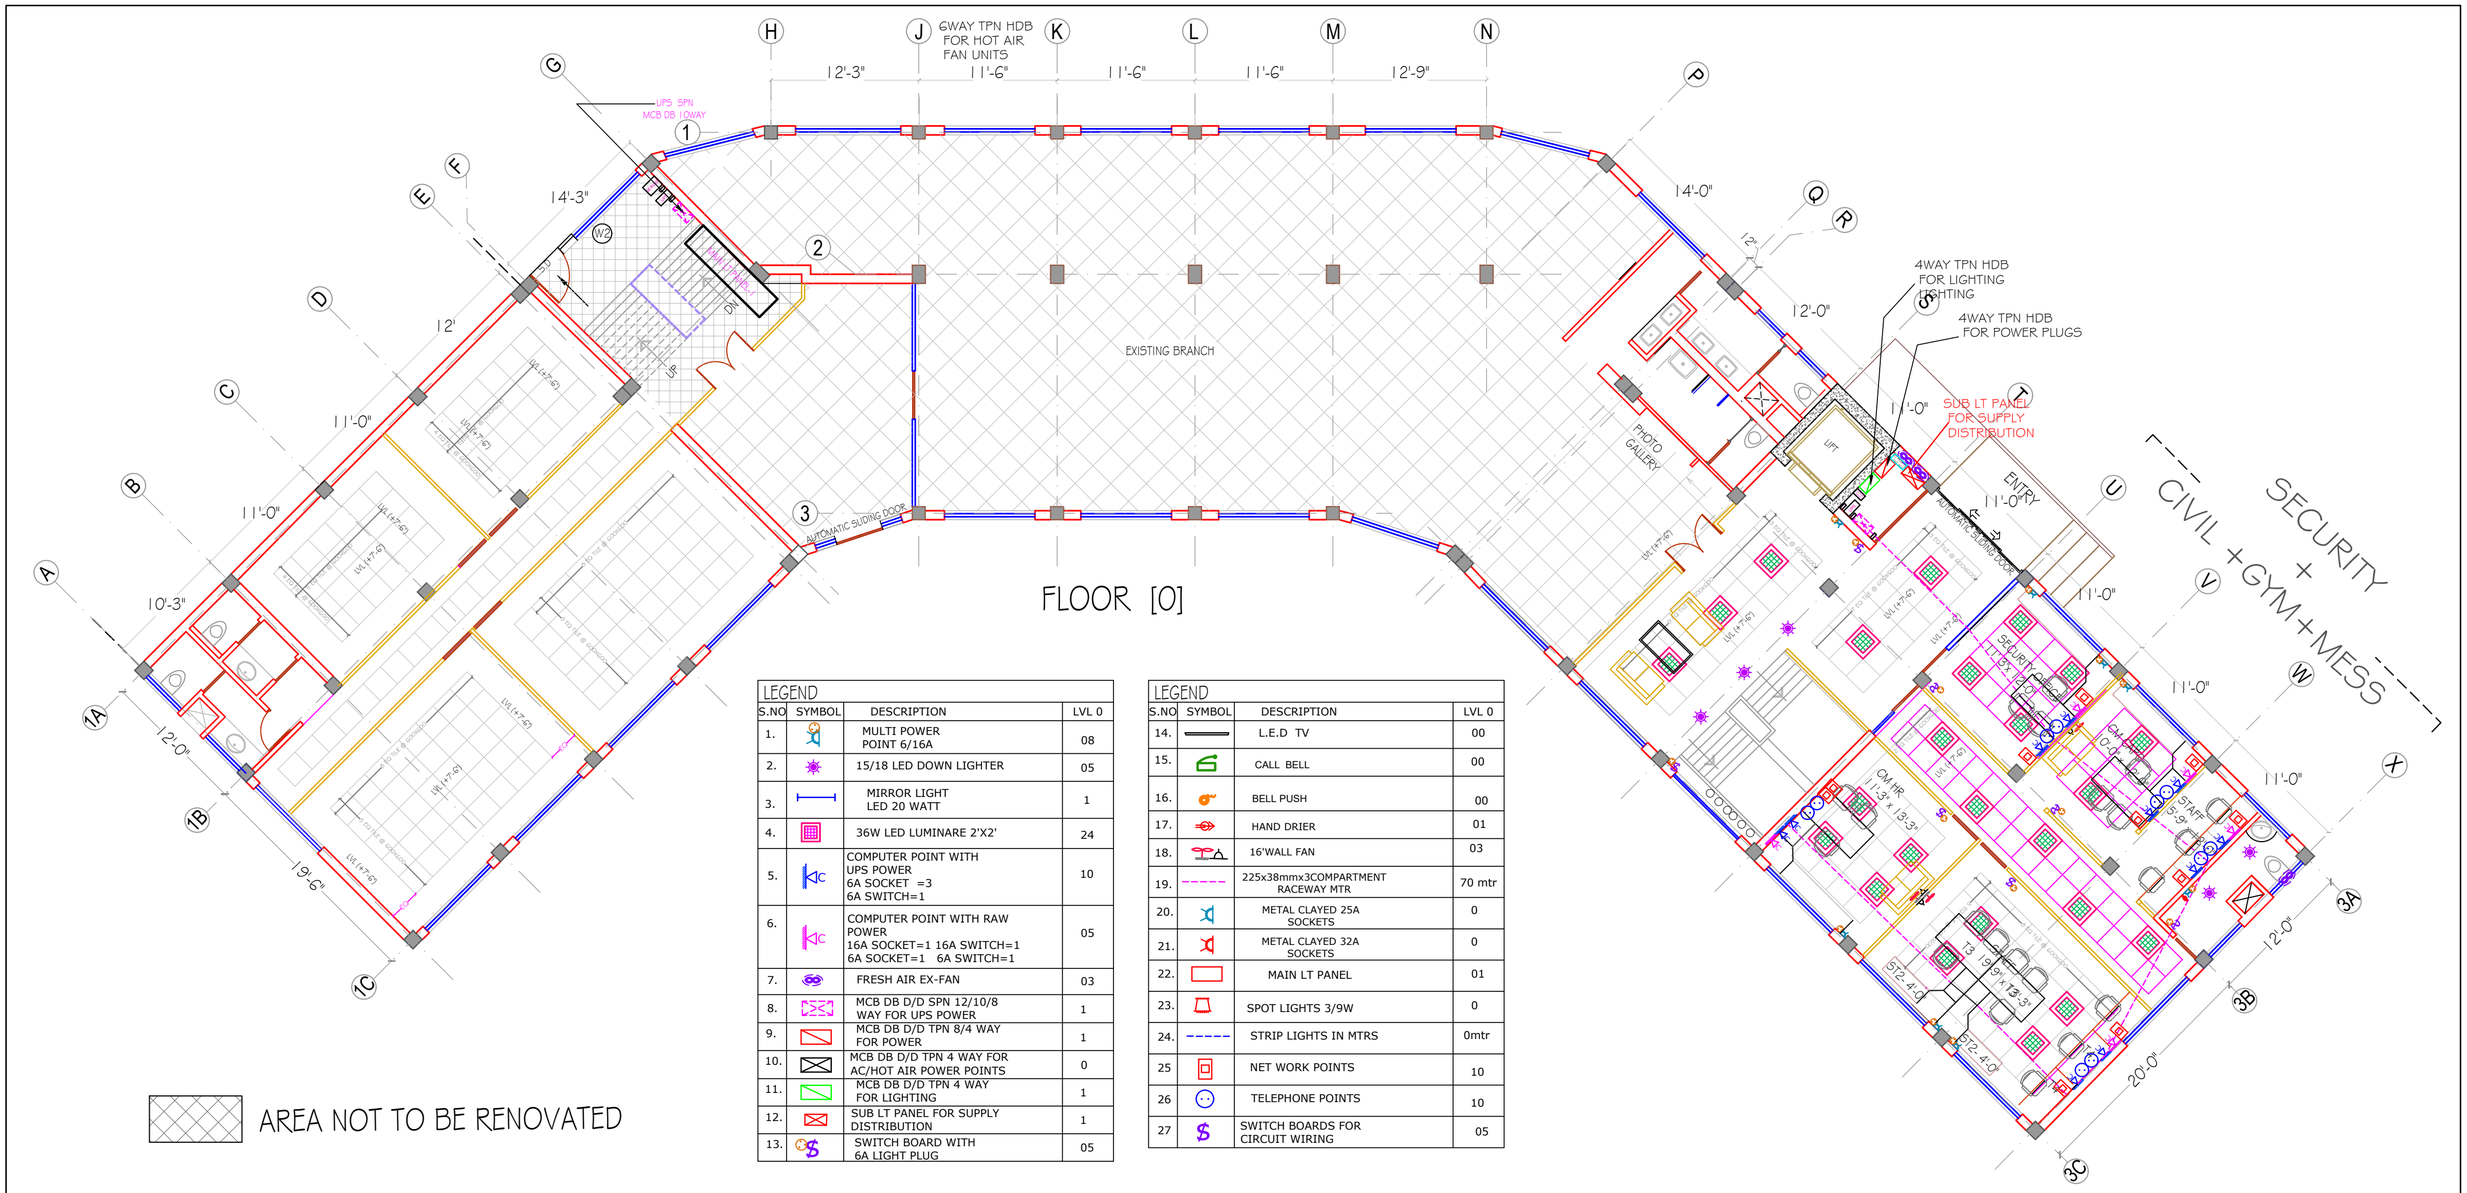

LEGEND			
S.NO	SYMBOL	DESCRIPTION	LVL 0
1.		MULTI POWER POINT 6/16A	08
2.		15/18 LED DOWN LIGHTER	05
3.		MIRROR LIGHT LED 20 WATT	1
4.		36W LED LUMINARE 2'X2'	24
5.		COMPUTER POINT WITH UPS POWER 6A SOCKET =3 6A SWITCH=1	10
6.		COMPUTER POINT WITH RAW POWER 16A SOCKET=1 16A SWITCH=1 6A SOCKET=1 6A SWITCH=1	05
7.		FRESH AIR EX-FAN	03
8.		MCB DB D/D SPN 12/10/8 WAY FOR UPS POWER	1
9.		MCB DB D/D TPN 8/4 WAY FOR POWER	1
10.		MCB DB D/D TPN 4 WAY FOR AC/HOT AIR POWER POINTS	0
11.		MCB DB D/D TPN 4 WAY FOR LIGHTING	1
12.		SUB LT PANEL FOR SUPPLY DISTRIBUTION	1
13.		SWITCH BOARD WITH 6A LIGHT PLUG	05

LEGEND			
S.NO	SYMBOL	DESCRIPTION	LVL 0
14.		L.E.D TV	00
15.		CALL BELL	00
16.		BELL PUSH	00
17.		HAND DRIER	01
18.		16'WALL FAN	03
19.		225x38mmx3COMPARTMENT RACEWAY MTR	70 mtr
20.		METAL CLAYED 25A SOCKETS	0
21.		METAL CLAYED 32A SOCKETS	0
22.		MAIN LT PANEL	01
23.		SPOT LIGHTS 3/9W	0
24.		STRIP LIGHTS IN MTRS	0mtr
25		NET WORK POINTS	10
26		TELEPHONE POINTS	10
27		SWITCH BOARDS FOR CIRCUIT WIRING	05

BACHITTER SINGH ASSOCIATES
ARCHITECTS,INT.DESIGNERS,ENGINEERS,
S.C.O.20,SECTOR 7-C.
CHANDIGARH.

PROJECT	SHEET TITLE	JOB NO	SCALE
RENOVATION OF SBI ADMINISTRATIVE OFFICE, SHIMLA	LVL. +0 ELECTRICAL& RACEWAY LAYOUT PLAN	901	FIT TO SCALE
		DRG. NO.	DATE
		EL-05	MARCH, 2025

B S A	NAME	SIGN
DRAWN BY		
AR -INCHARGE		
PR ARCHITECT	B.S.	

REV	DESCRIPTION	DATE
3	REVISED as per OBSERVATIONS DURING VISIT ON 26.11.2024 TO AO	27.11.24
2	REVISED as per OBSERVATIONS OF CORPORATE OFFICE	20.02.22
1	REVISED- LHO OBSERVATIONS	25.09.21