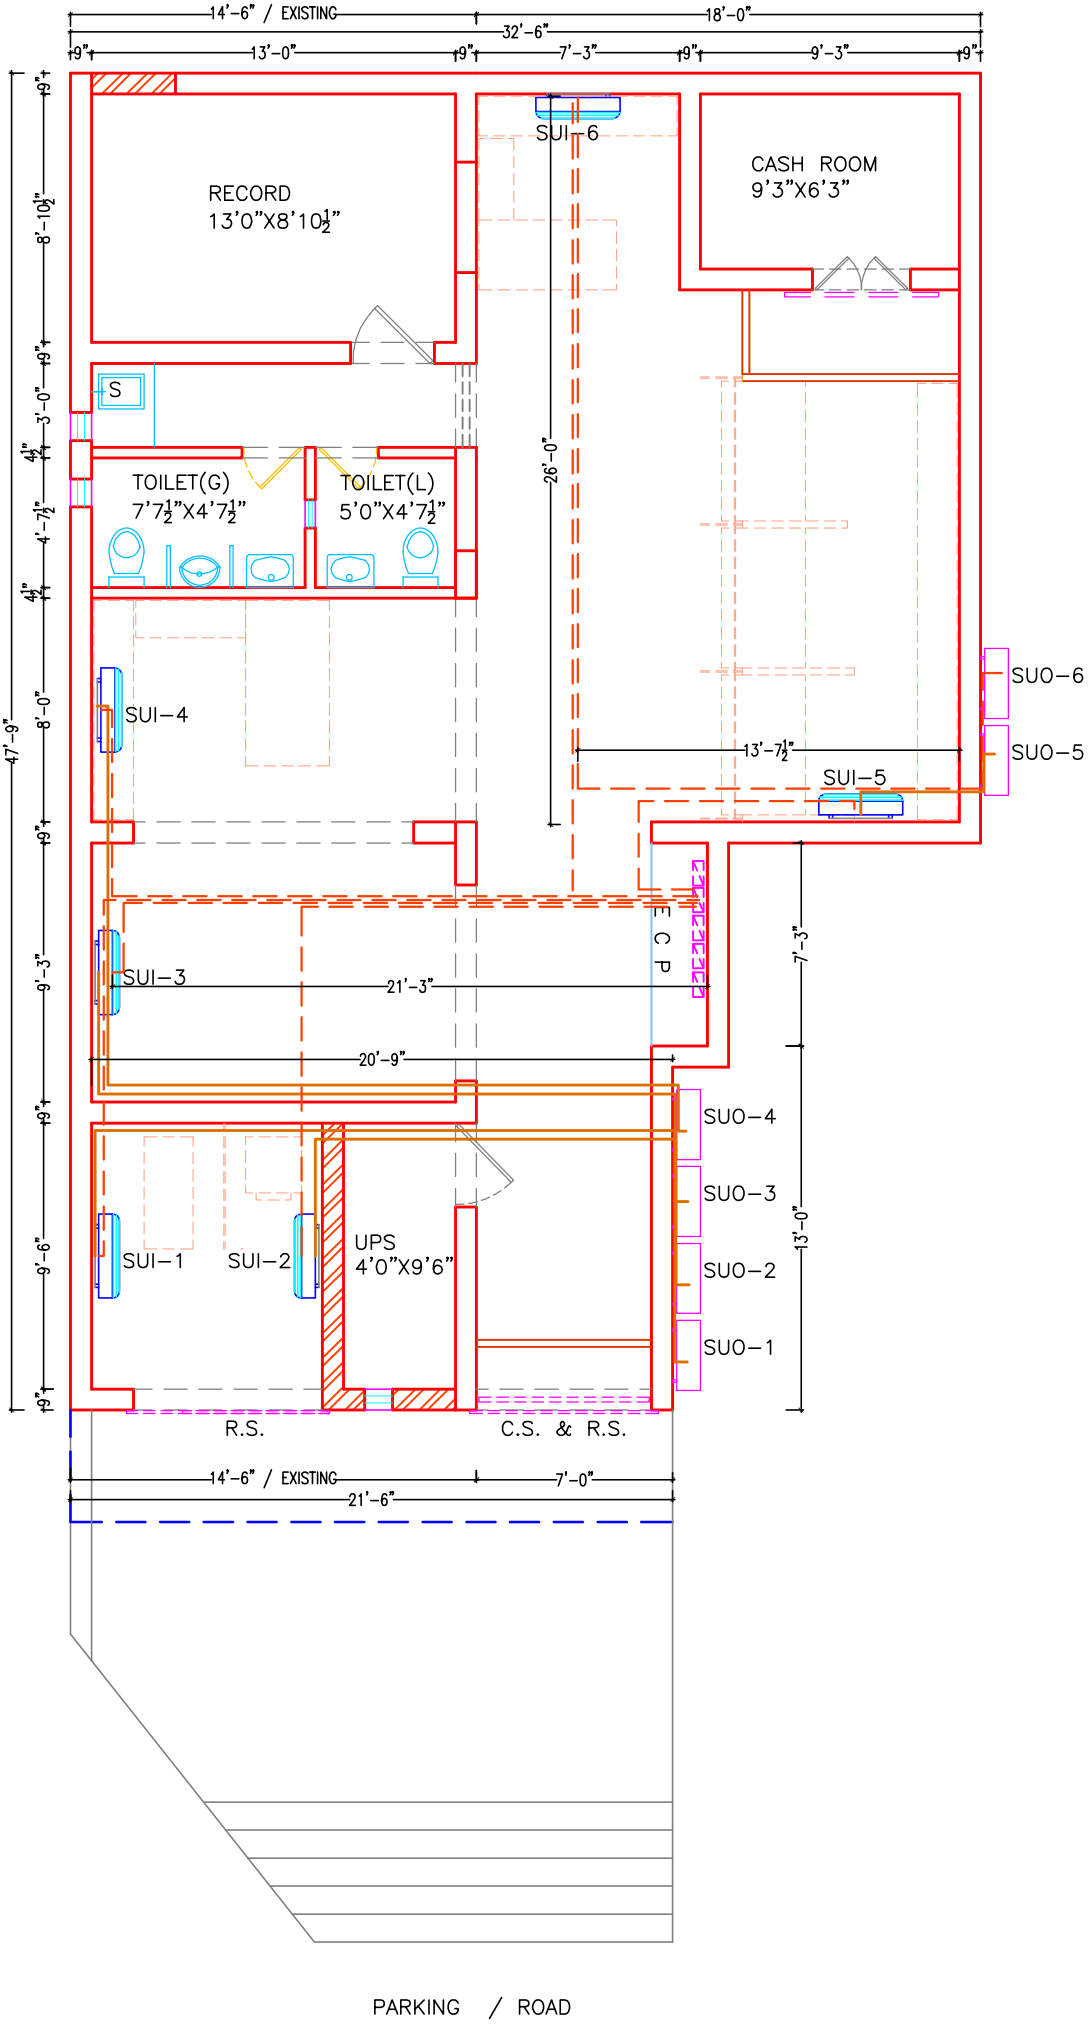

PROPOSED INTERIORS FOR STATE BANK OF INDIA, B.O. AT GAURA, DISTT. SOLAN (HP).

NOTE–

1. NO CEILING/ FALSE CEILING SHALL BE PROVIDED IN TOILETS, PANTRY, SAFE ROOM, UPS ROOM, RECORD ROOM, CURRENCY CHEST & STATIONERY ROOM

2. CEILING/ FALSE CEILING SHALL BE PROVIDED IN BANKING HALL OR PUBLIC AREA ONLY.

3. MINERAL FIBRE CEILING– ARMSTRONG / DAIKEN, SHOULD BE PROVIDED WHERE EVER SPECIFIED.

4. ======= PARTITION / FURNITURE LAYOUT BELOW

5. ROUND LIGHT– 2X18

6. SQUARE LIGHT –600MM X 600MM

7. AIRCONDITIONED (C.U.)

CU

8. GRID TILE ARMSTRONG 600MM X600MM X16 MM

REV.	DESCRIPTION	DATE
TITLE	LAYOUT PLAN – A.C.	
SCALE	NTS	
DATE	22/01/2025	
JOB NO.	SBI–G/01	
DRG. NO.	WD–04	

CREATIVE CONCEPTS
ARCHITECTS,PLANNERS,INT.DESIGNERS
BOOTH NO. – 32, SECTOR – 25
PANCHKULA– 134116.
PH. 09815788192 (M)