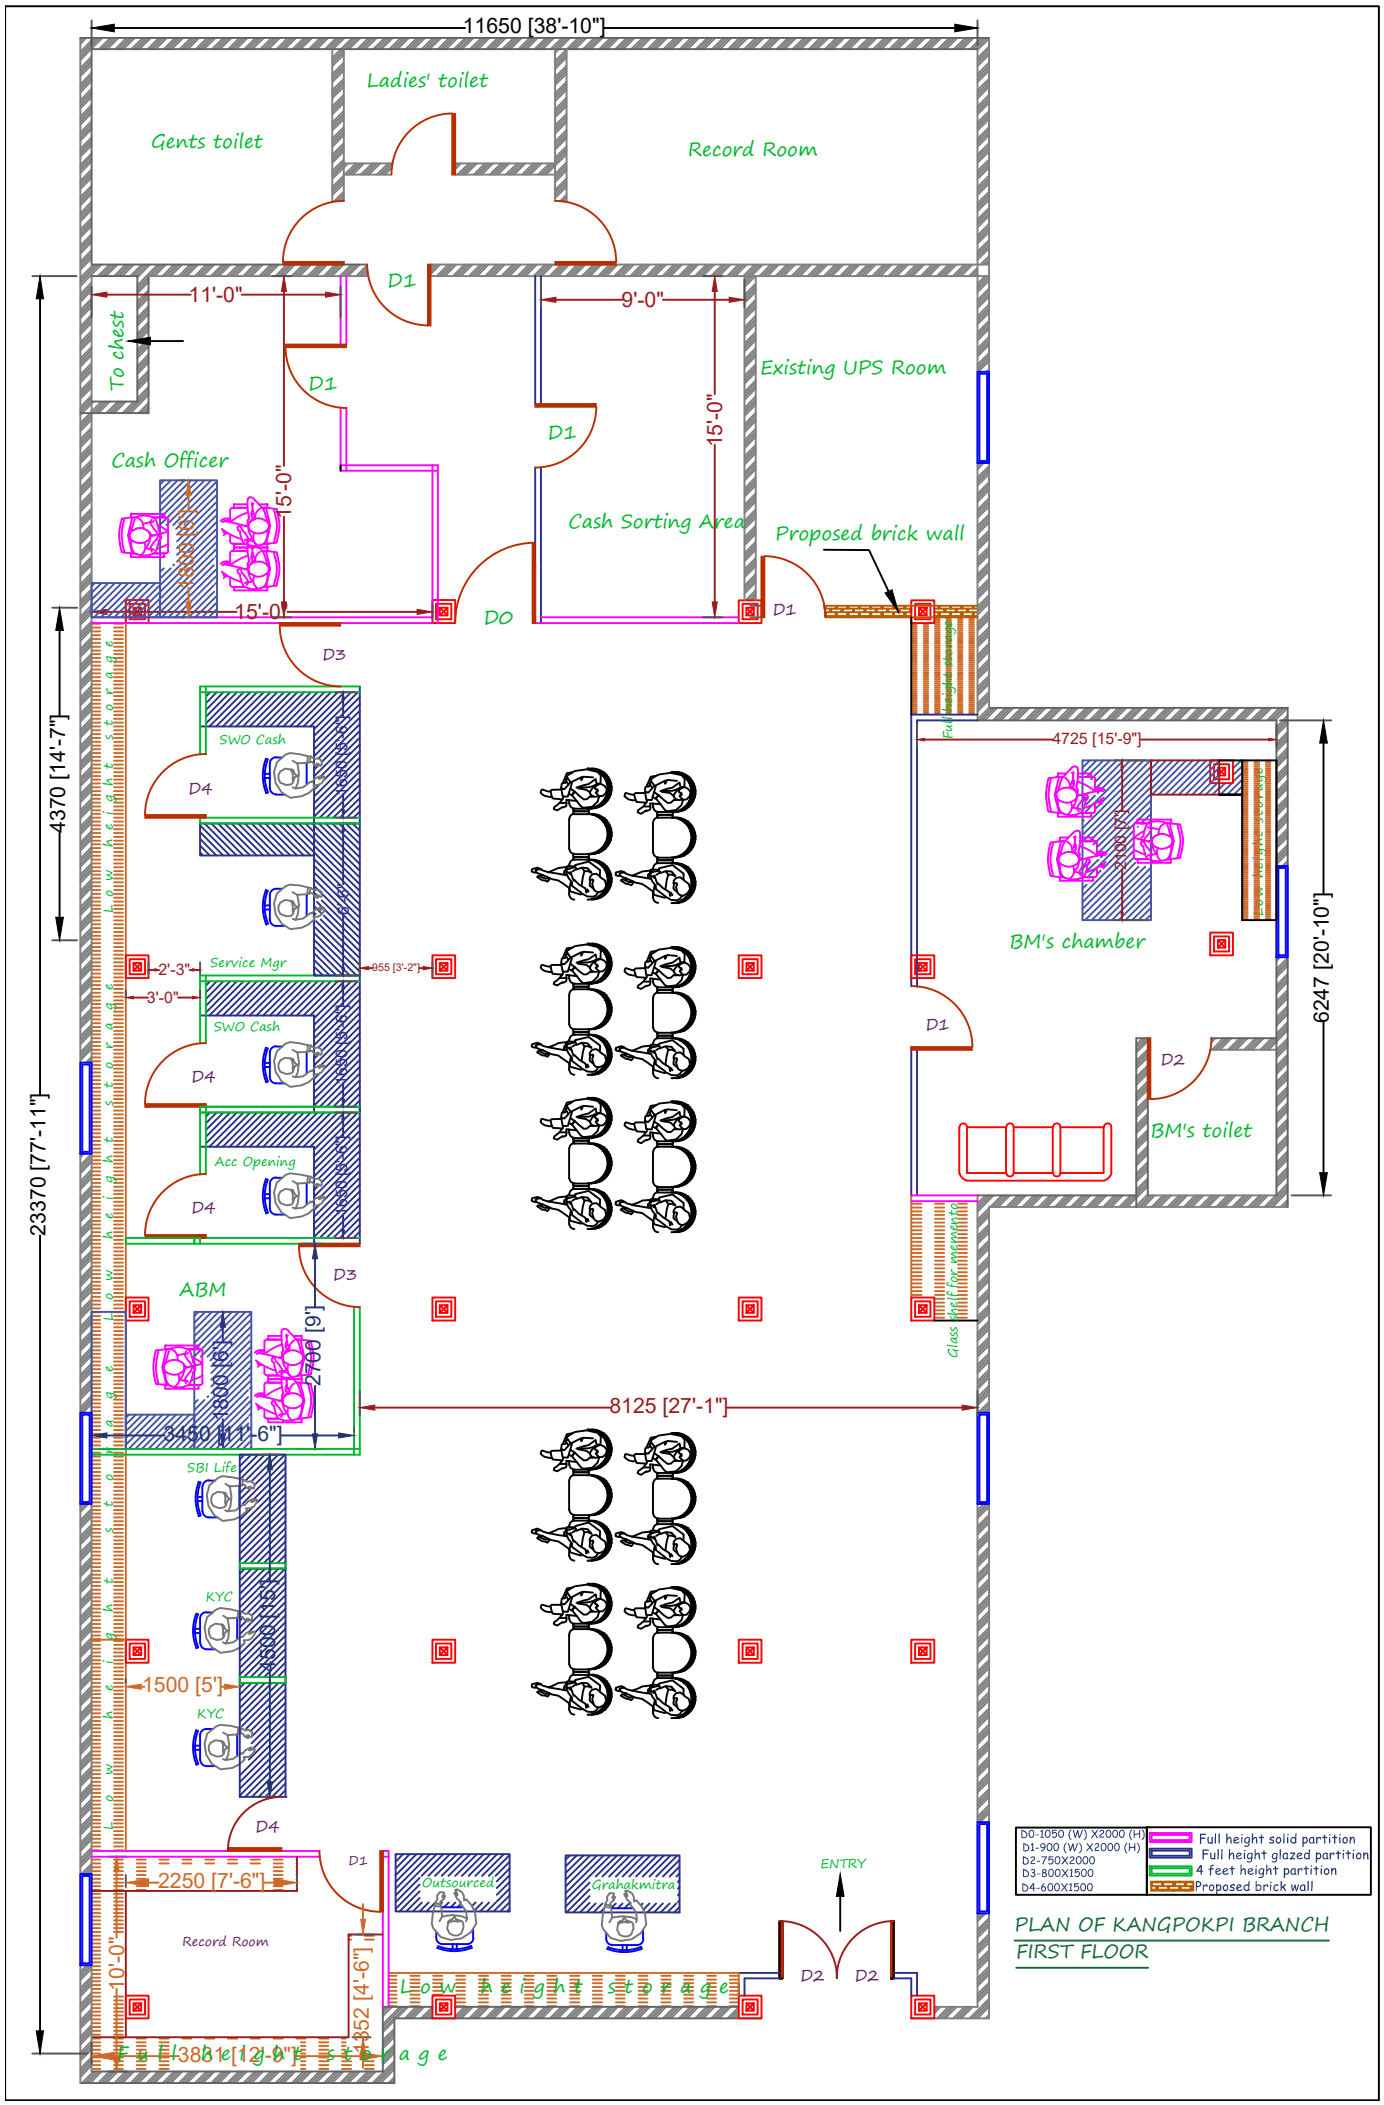
11650 [38'-10"]
Ladies' toilet
Gents toilet
Record Room
D1
11'-0"
9'-0"
To chest
Existing UPS Room
15'-0"
Cash Officer
Cash Sorting Area
Proposed brick wall
DO
4370 [14'-7"]
23370 [77'-11"]
SWO Cash
D4
Service Mgr
2'-3"
3'-0"
Acc Opening
D3
ABM
2700 [9']
3450 [11'-6"]
8125 [27'-1"]
SBI Life
KYC
1500 [5']
4725 [15'-9"]
BM's chamber
BM's toilet
D2
6247 [20'-10"]
Glass shelf for memento
2250 [7'-6"]
Record Room
10'-0"
Outsourced
Grahakmitra
ENTRY
Low height storage
Full height storage
3881 [12'-9"]
352 [4'-6"]
D0-1050 (W) X2000 (H)
D1-900 (W) X2000 (H)
D2-750X2000
D3-800X1500
D4-600X1500
Full height solid partition
Full height glazed partition
4 feet height partition
Proposed brick wall
PLAN OF KANGPOKPI BRANCH
FIRST FLOOR