AC UNIT LAYOUT PLAN WITH DRAIN PIPES

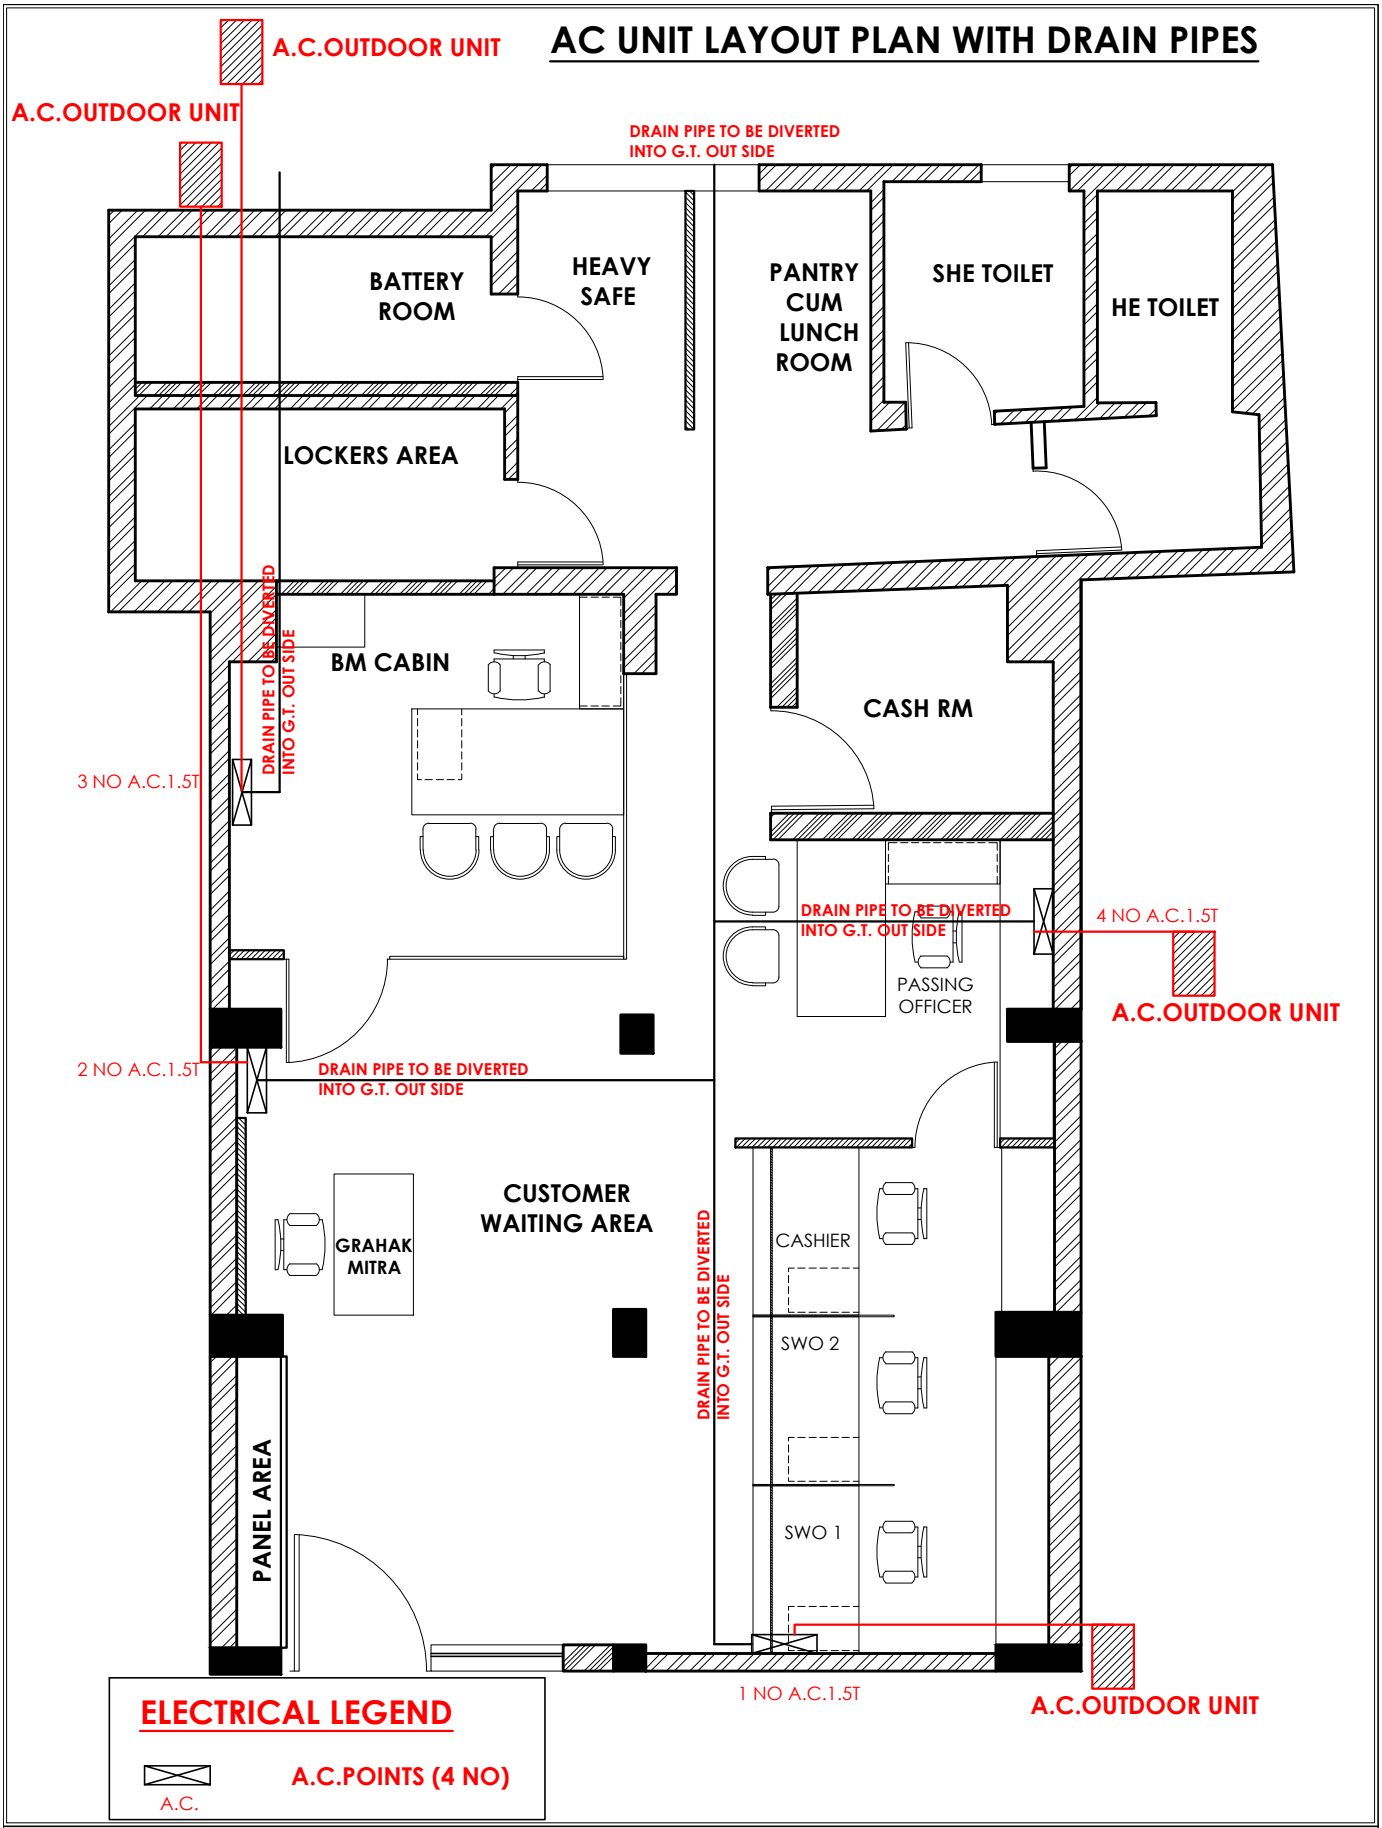

NOTES:	PROJECT:	DRAWN BY:	DEALT BY:	CHECKED BY:	ARCHITECTS:
1. All dimensions to be read and not scaled. 2. Any discrepency to be brought to the notice of the architect before commencing work on the site. 3. The drawings, specifications and documents as instrument of service are the intellectual property of the Architect.	INTERIORS FOR SBI BANK BRANCH AT CHAIL (HP)	SAMEER KASHYAP	RITU GOYAL		Ar. Ritu Goyal
REVISION	SHEET TITLE:	SCALE:	DATE:		ARCHITECTURE, DESIGN & INTERIORS
	AC UNIT LAYOUT PLAN WITH DRAIN PIPES	FIT TO SCALE	27.6.24		# 387, sector-17, Panchkula (HR)
		PROJECT NO.:	DRAWING NO.:		phone: 9464259085, 9872086782 e-mail: ritugoy@gmail.com
		177	WD-EL-02		