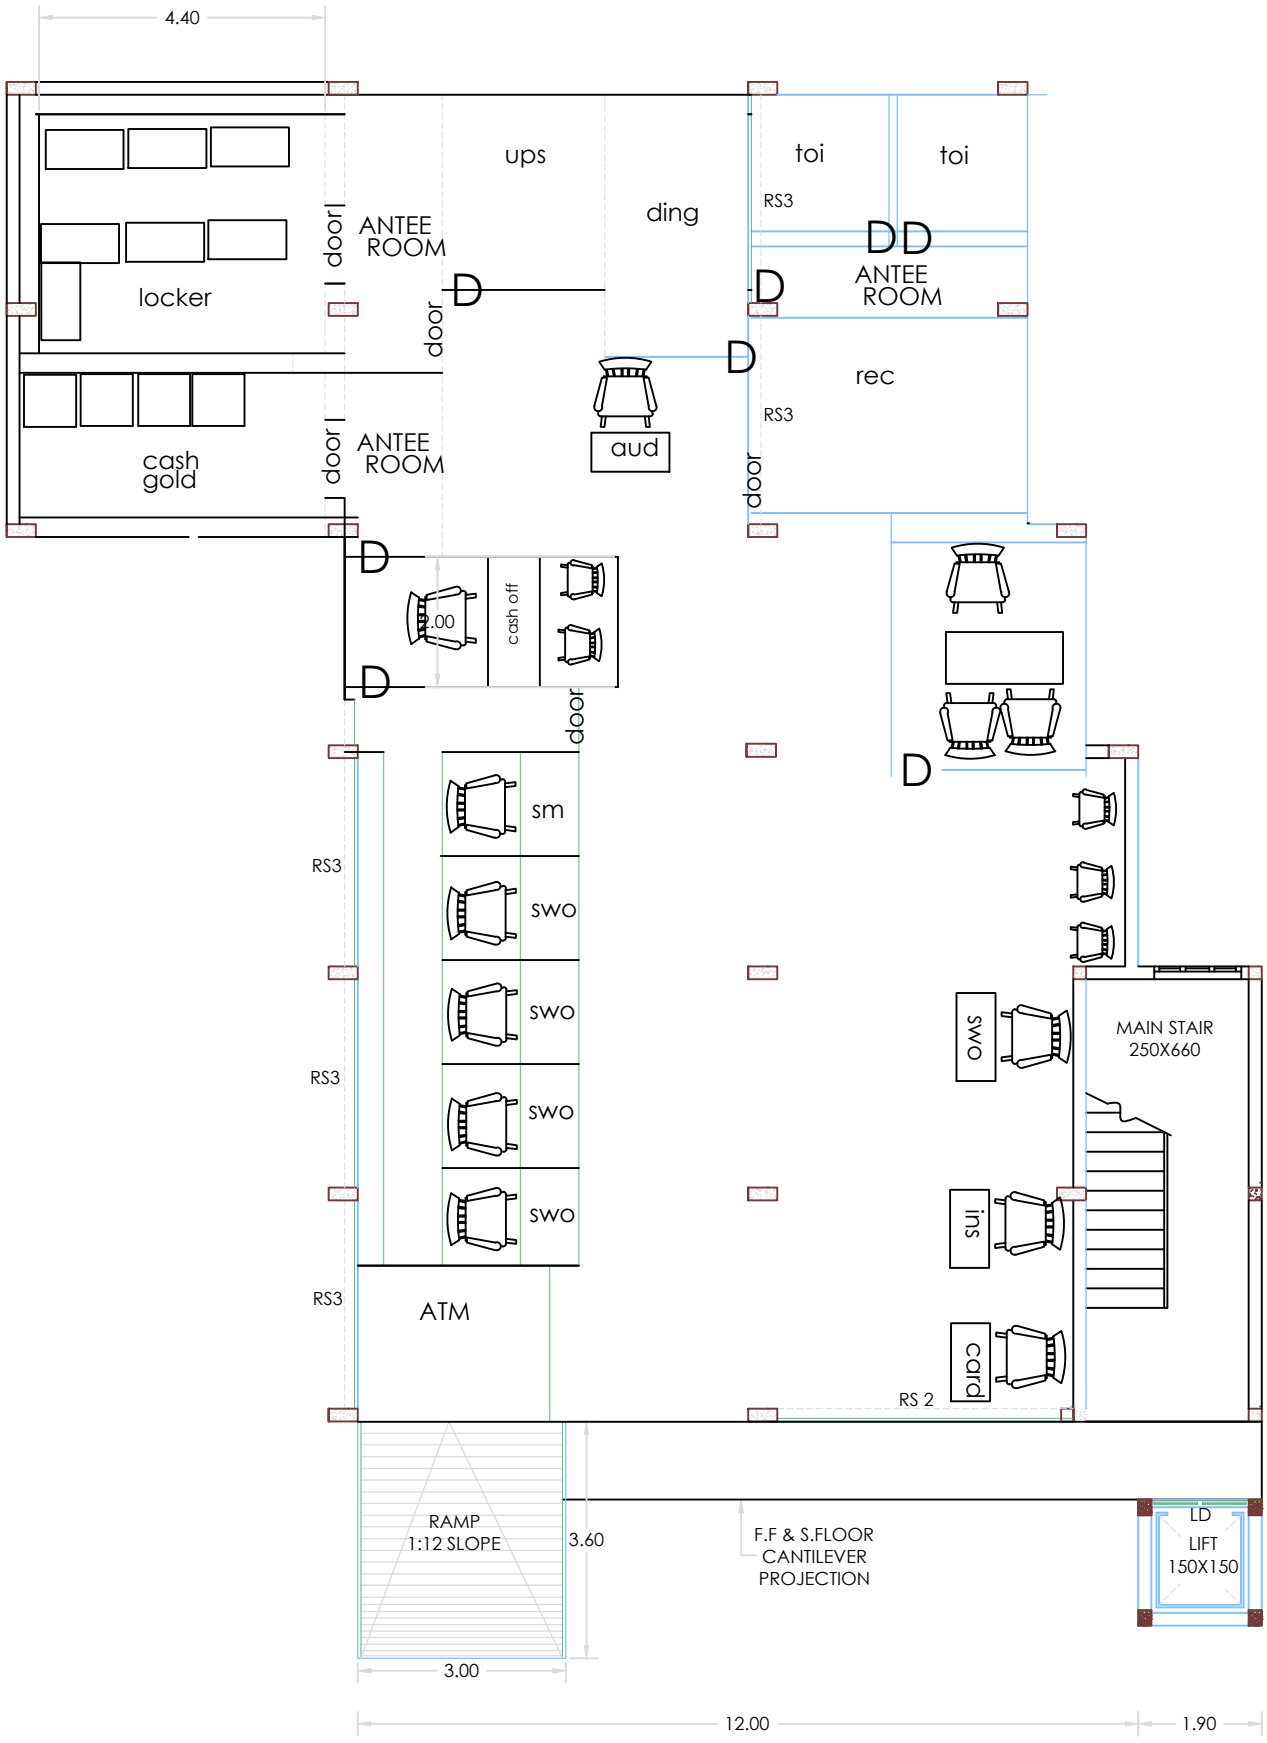
4.40
ups
ding
toi
toi
RS3
ANTEE ROOM
door
locker
door
ANTEE ROOM
ANTEE ROOM
rec
RS3
door
cash gold
door
ANTEE ROOM
aud
door
2.00
cash off
door
sm
swo
swo
swo
swo
RS3
RS3
RS3
ATM
swo
MAIN STAIR 250X660
ins
card
RS 2
RAMP 1:12 SLOPE
3.60
F.F & S.FLOOR CANTILEVER PROJECTION
LD
LIFT 150X150
3.00
12.00
1.90